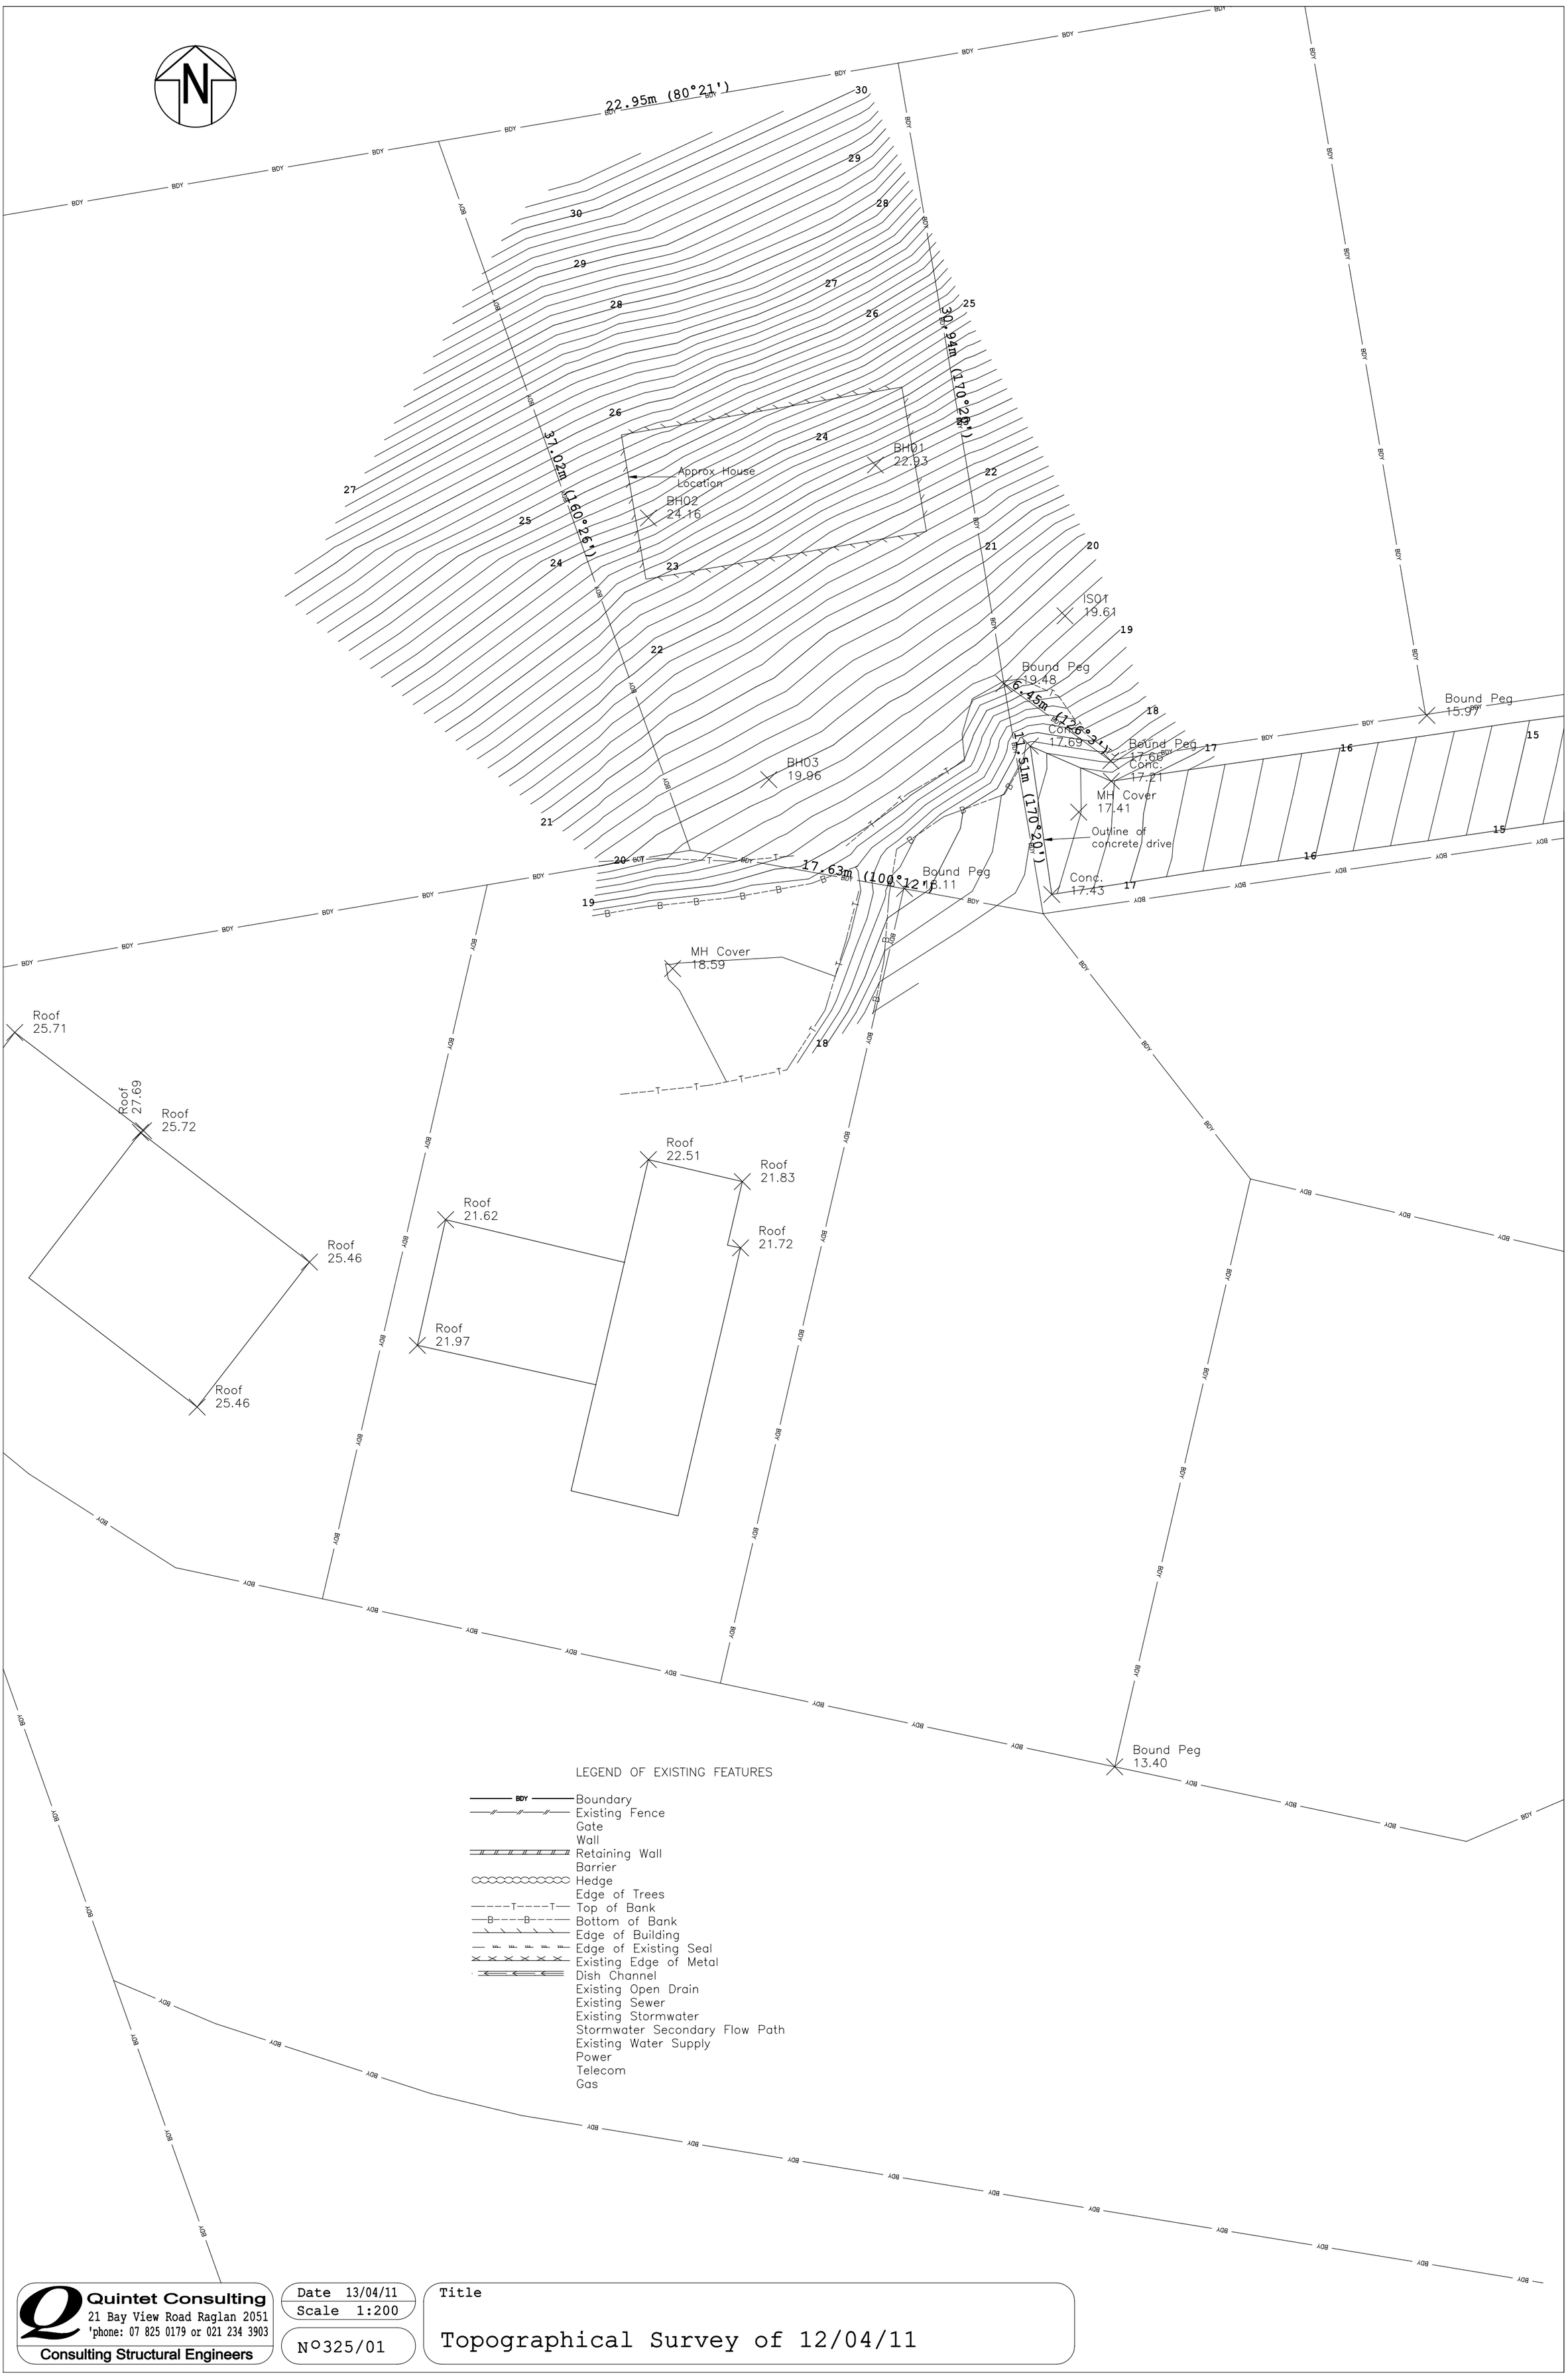

LEGEND OF EXISTING FEATURES

- Boundary
- Existing Fence
- Gate
- Wall
- Retaining Wall
- Barrier
- Hedge
- Edge of Trees
- Top of Bank
- Bottom of Bank
- Edge of Building
- Edge of Existing Seal
- Existing Edge of Metal
- Dish Channel
- Existing Open Drain
- Existing Sewer
- Existing Stormwater
- Stormwater Secondary Flow Path
- Existing Water Supply
- Power
- Telecom
- Gas

Quintet Consulting
21 Bay View Road Raglan 2051
'phone: 07 825 0179 or 021 234 3903
Consulting Structural Engineers

Date 13/04/11
Scale 1:200

N°325/01

Title

Topographical Survey of 12/04/11